PROFILE

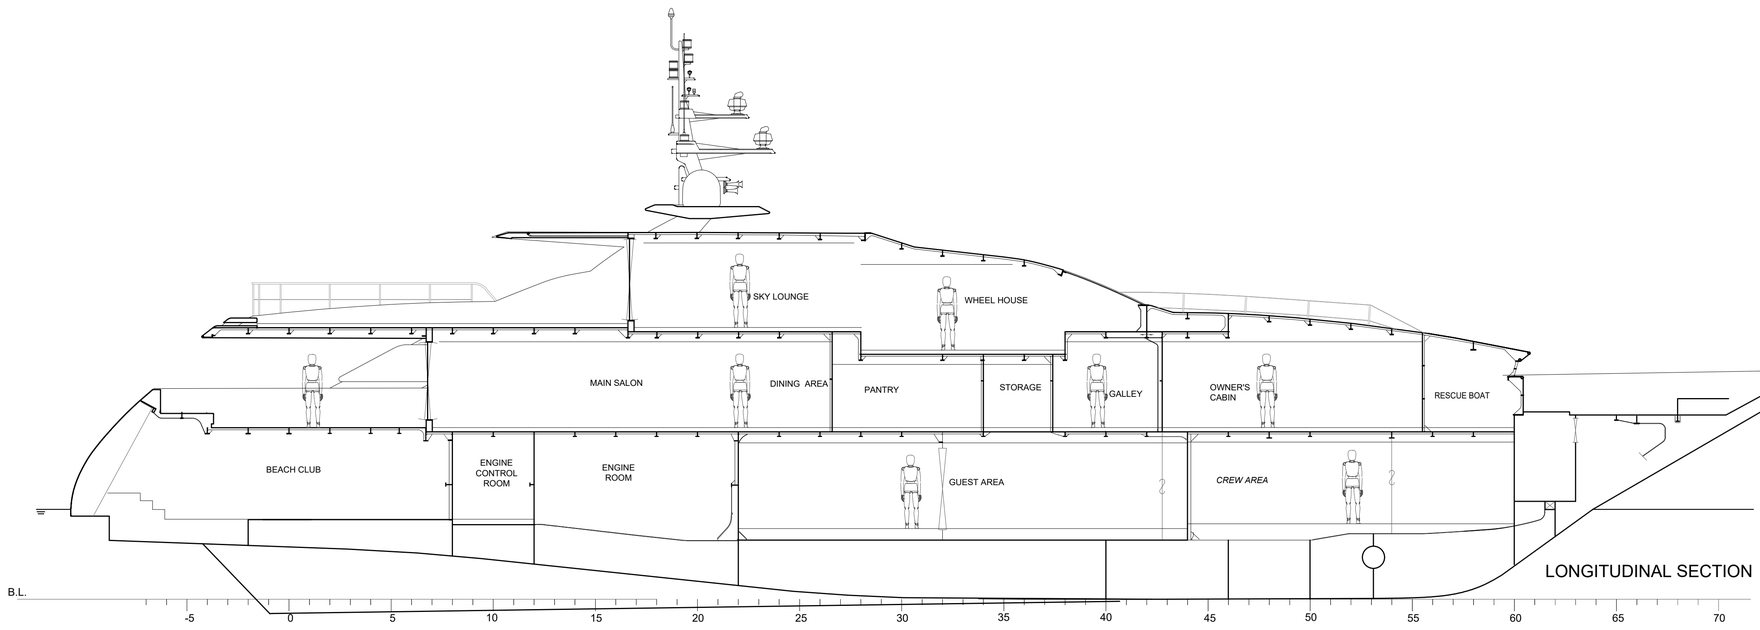

LONGITUDINAL SECTION

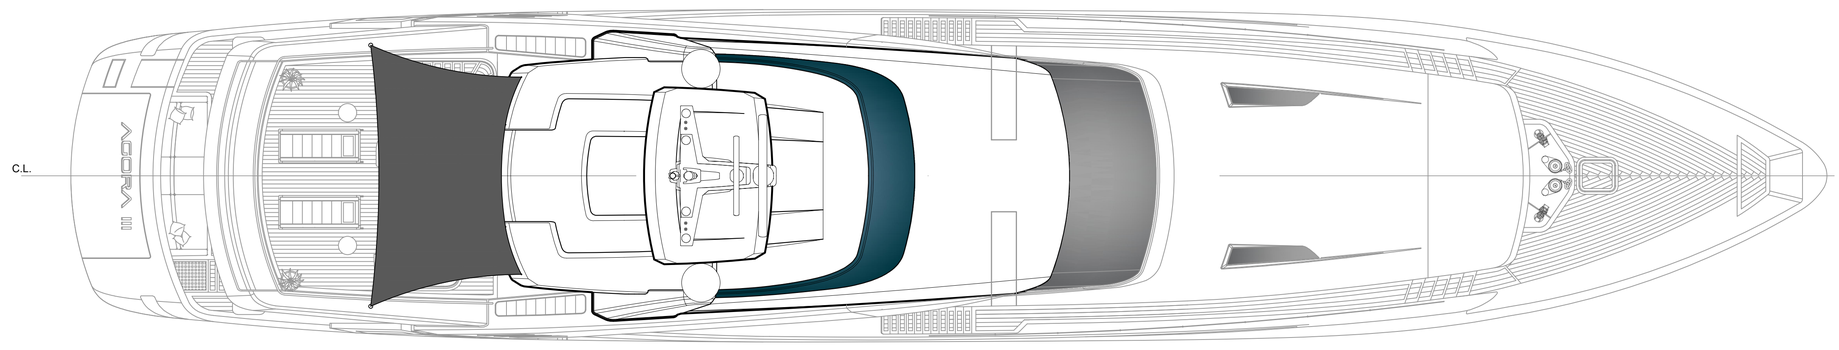

TOP VIEW

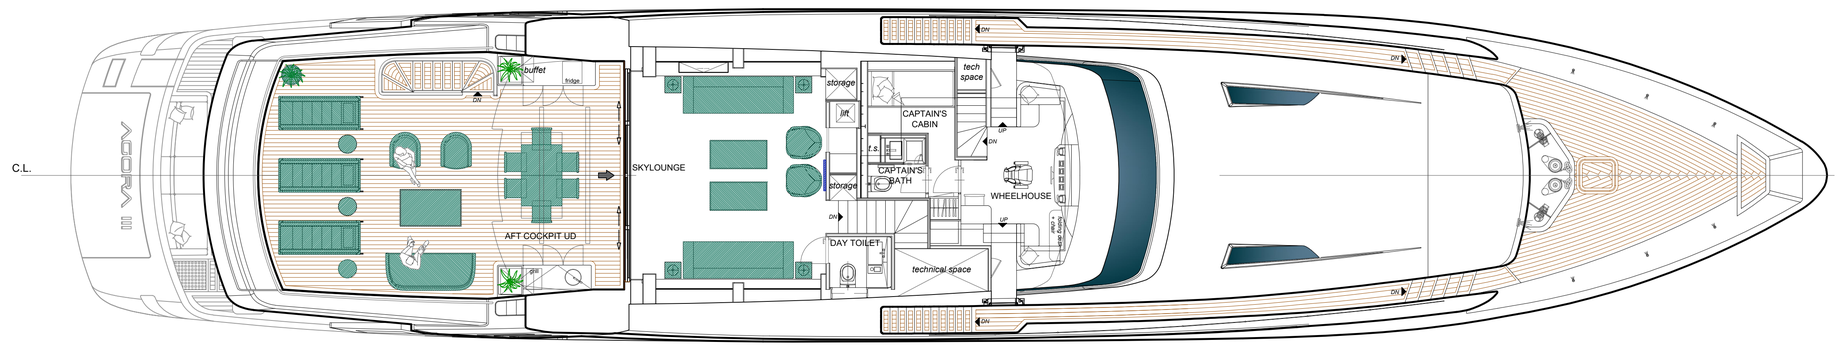

UPPER DECK

MAIN DECK

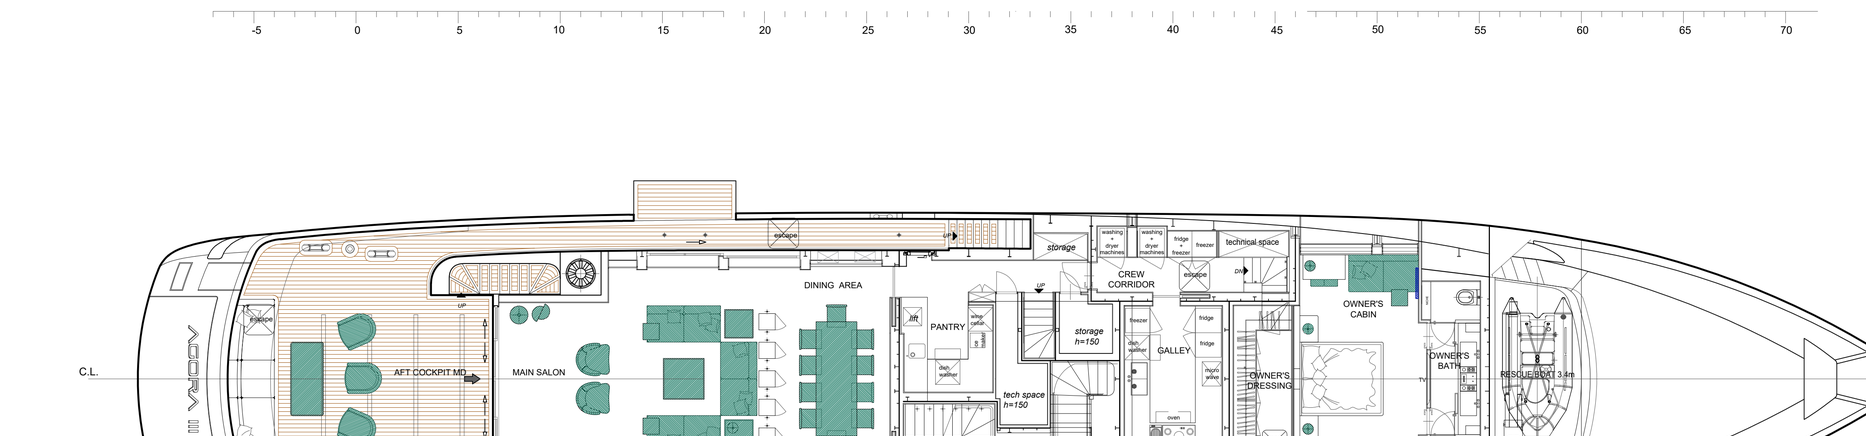

LOWER DECK

luca dini design
FIRENZE
Via Venezia 4 - 50121 Firenze - Italia - ph +390555059379 - www.lucadinidesign.com - info@lucadinidesign.com

ISAYACHTS

construction: AGORA III

title: GENERAL PLAN

DRW N.

SCALE : 1:75 | A0

DATE : 10-12-18

SHIPYARD: ISAYACHT

draftman | checked | approved

copyright
THIS DRAWING IS PROPERTY OF LUCA DINI DESIGN S.R.L. AND IS NOT TO BE USED OR REPRODUCED IN WHOLE OR IN PART WITHOUT WRITTEN PERMISSION